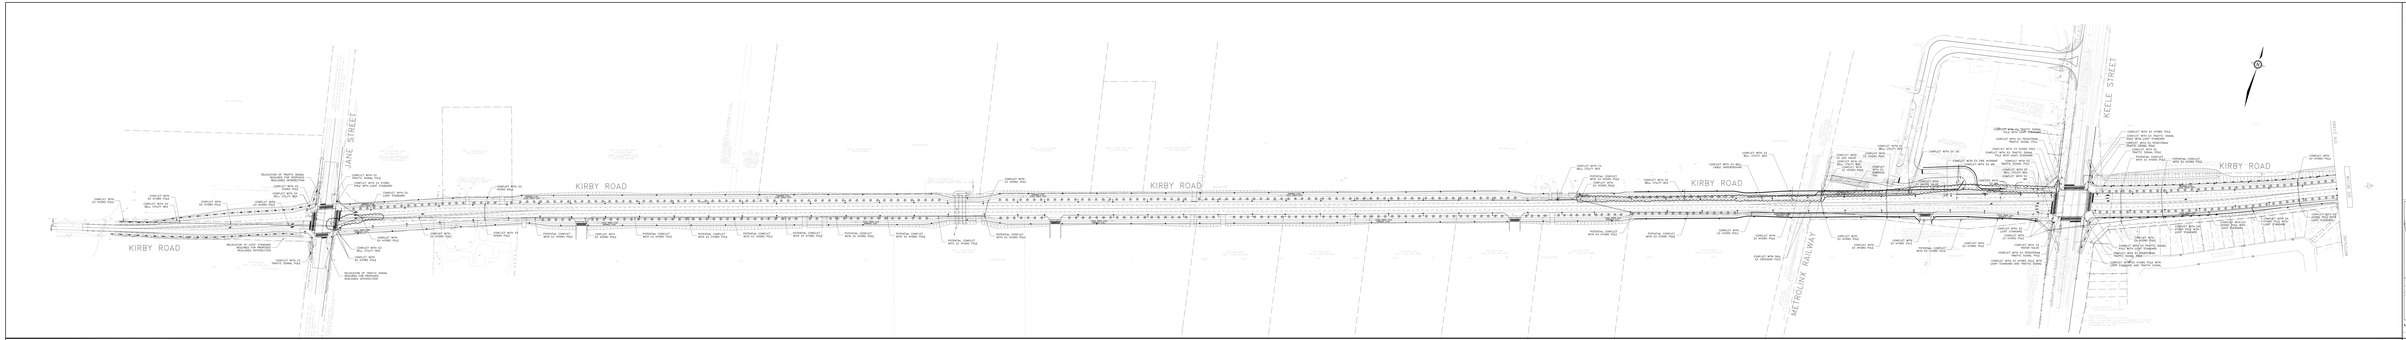

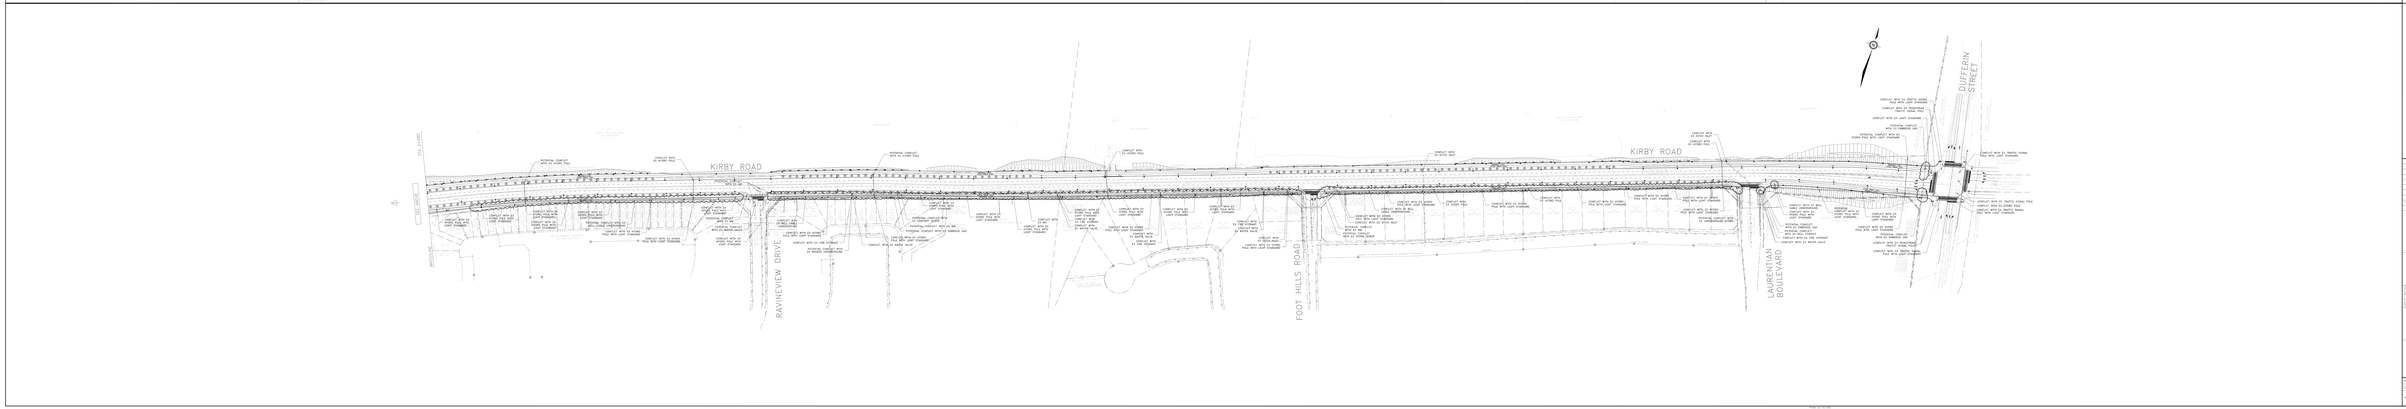

LEGEND

- ALCTEL AERIAL
- ALCTEL UNDERGROUND
- BELL UNDERGROUND
- BELL CONDUITS
- BELL FIBRE UNDERGROUND
- ROGERS AERIAL
- ROGERS UNDERGROUND
- ENERGIZE DRG LINE
- YORK REGION WATER
- ALCTEL TRENCHES FOR UTILITY CABLES
- CITY OF VAUGHAN SANITARY
- CITY OF VAUGHAN WATER
- CITY OF VAUGHAN STORM
- PROPOSED STREET LIGHTING

5			
4			
3			
2			
1			
No.	DESCRIPTION	BY	DATE

UPDATES & REVISIONS

HDR

HORIZONTAL: 1:500

KIRBY ROAD WIDENING
ENVIRONMENTAL ASSESSMENT
UTILITY CONFLICT PLAN

VAUGHAN
Infrastructure Delivery

DESIGNED BY:	CHECKED BY:		T18-
DRAWN BY:	APPROVED BY:		
SCALE: HORIZONTAL: 1:500	PROJECT NO.		
VERTICAL: 1:1000	18-		1 of 1