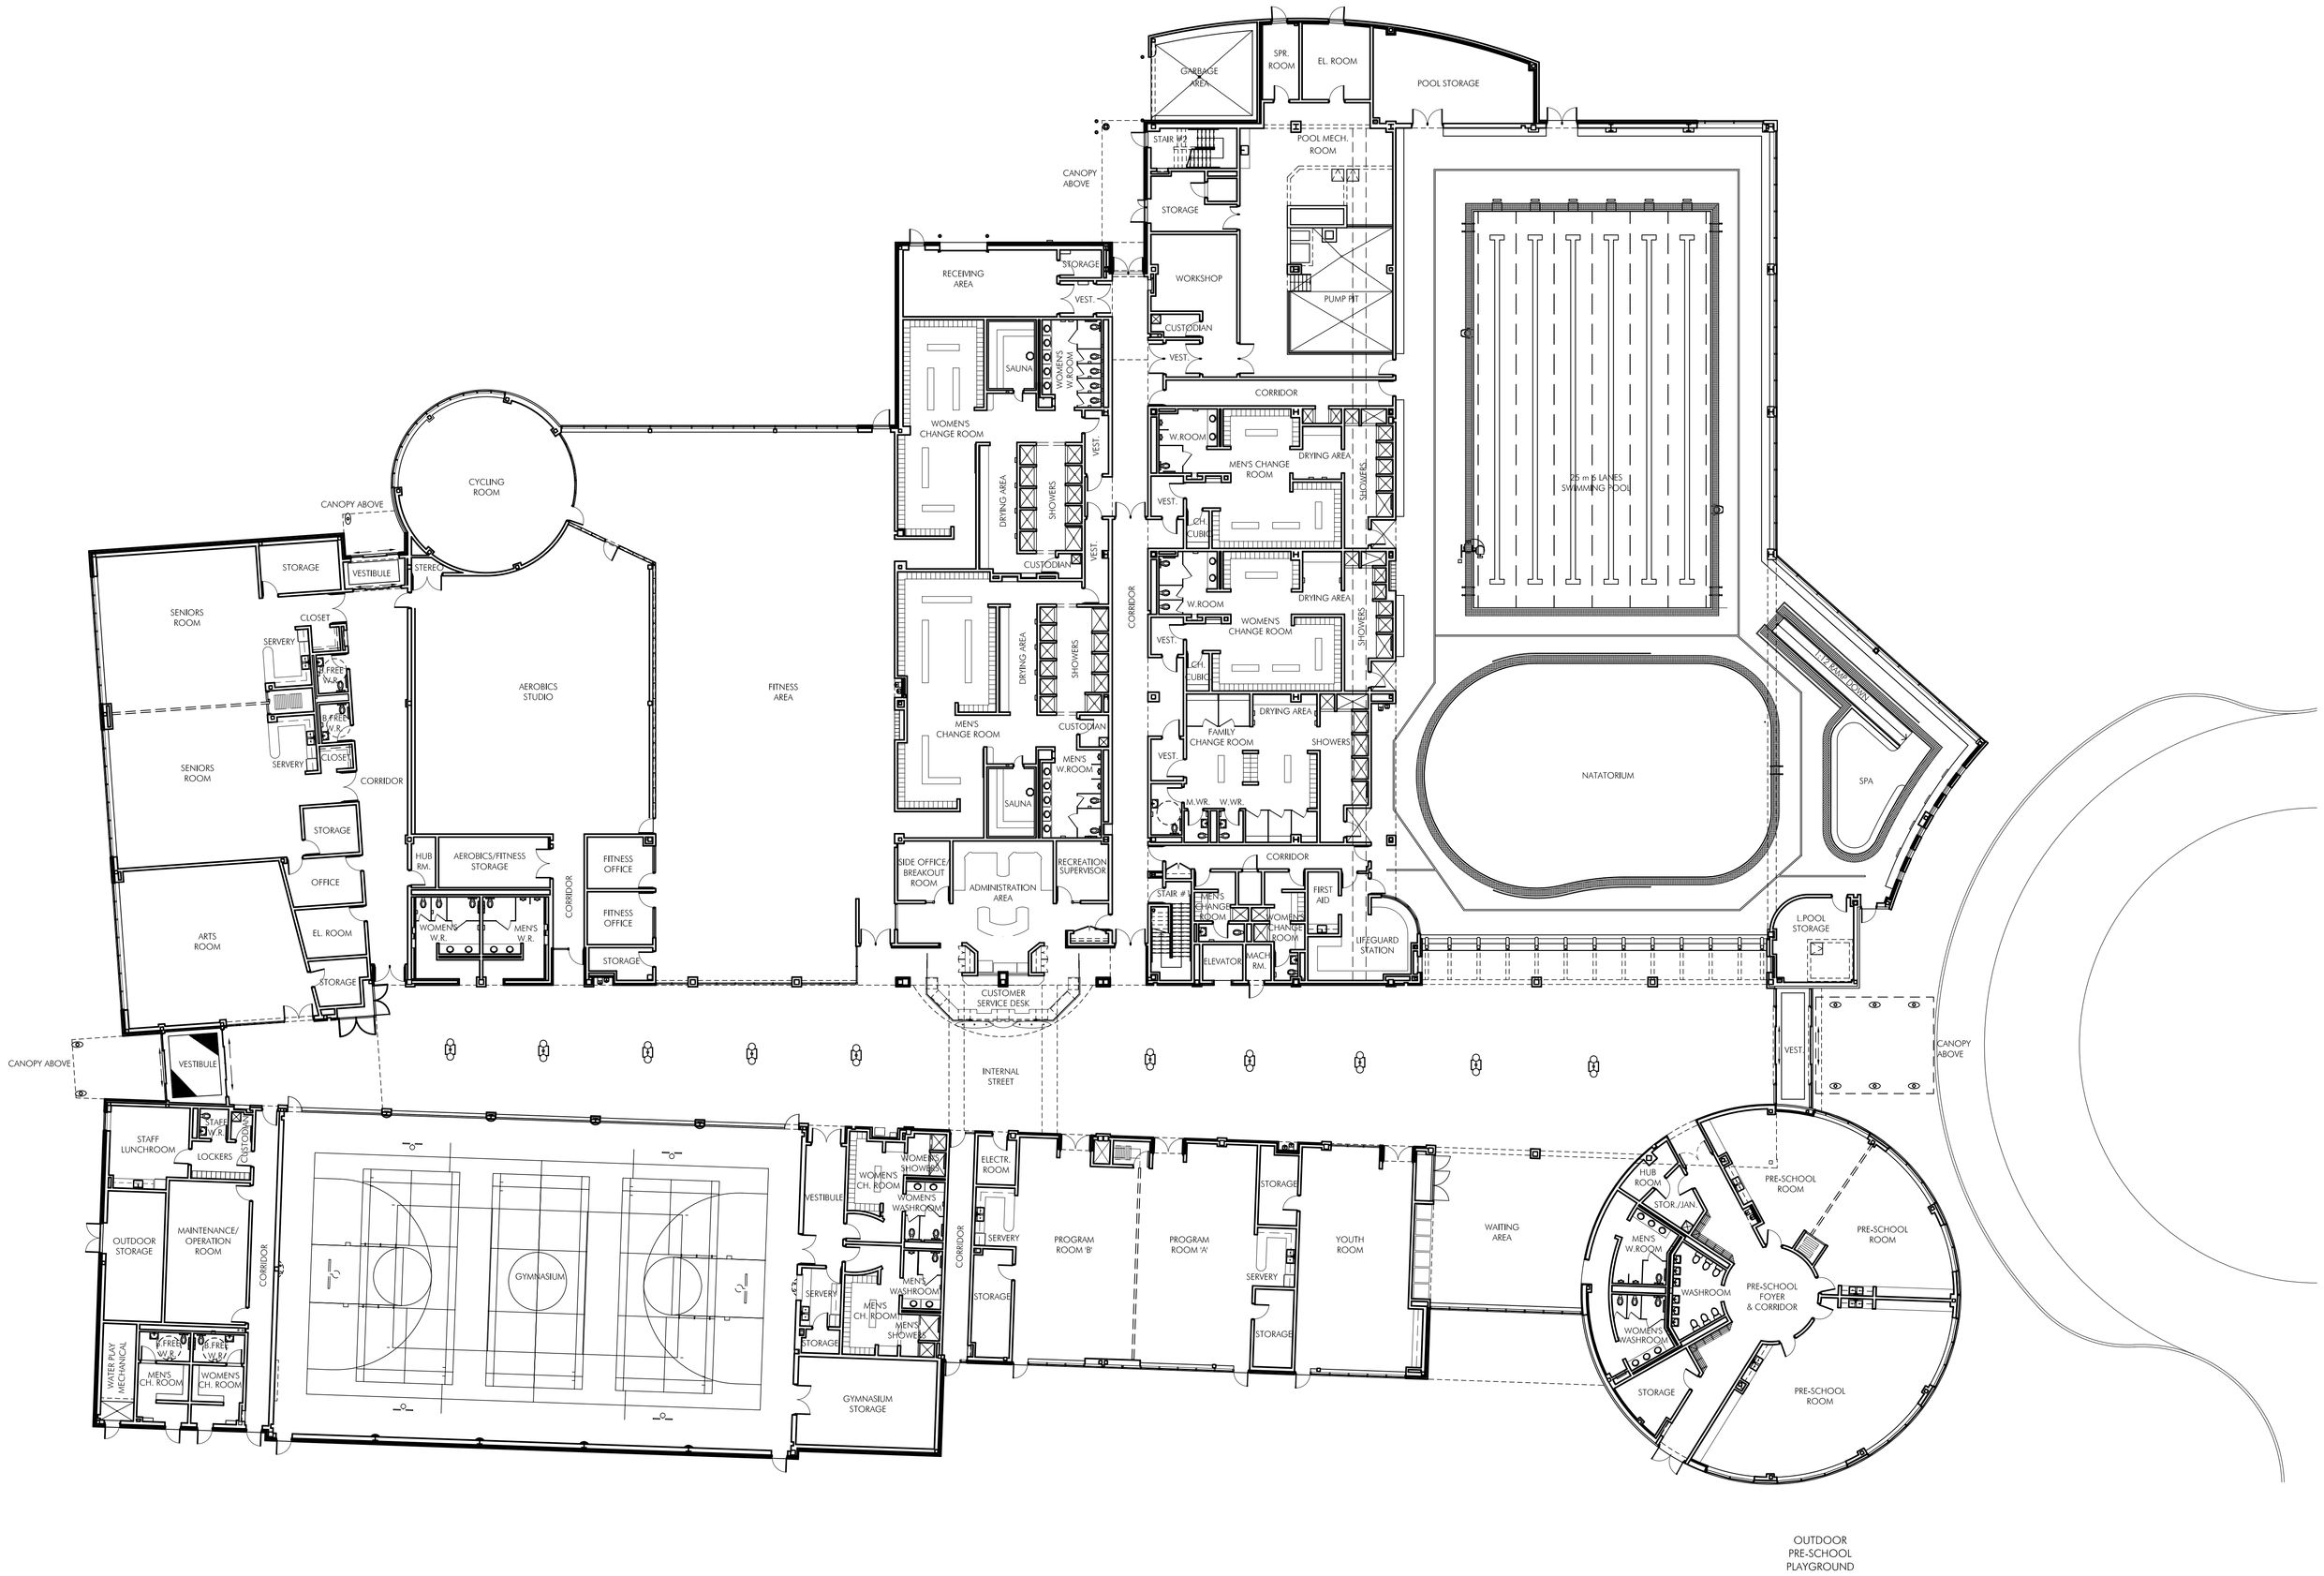

GROUND FLOOR PLAN

SCALE: 1:200

No.	DESCRIPTION	DATE
	REVISIONS	
	ISSUED FOR CONSTRUCTION	
	ISSUED FOR BID	
	ISSUED FOR BUILDING PERMIT	
	ISSUED FOR SITE PLAN APPROVAL	
	SUBMITTALS	

CONTRACTORS MUST CHECK AND VERIFY ALL DIMENSIONS AND CONDITIONS ON THE PROJECT AND MUST REPORT ANY DISCREPANCIES TO THE ARCHITECT BEFORE PROCEEDING WITH CONSTRUCTION.

THIS DRAWING MUST NOT BE USED FOR CONSTRUCTION PURPOSES UNTIL SEALED AND SIGNED BY THE ARCHITECT.

DO NOT SCALE DRAWINGS.

PROJECT:

COMMUNITY CENTRE
FOR
BLOCK 10
CITY OF VAUGHAN

VAUGHAN, ONTARIO

DRAWING:

OVERALL GROUND FLOOR PLAN

PLOTTED: Apr. 1/8 4:00 pm

intra architect inc.

CERTIFICATE OF PRACTICE NO. 3177

BCDN 4050

intra architect inc.
2501 RUTHERFORD ROAD,
BUILDING B, SUITE 25
VAUGHAN, ONTARIO
L4K 2N6

TEL: (905) 653-5370
FAX: (905) 653-5372

INFO@INTRARCH.COM
WWW.INTRARCH.COM

DATE: MAY, 2008	PROJECT No. 2500
SCALE: 1:200	DRAWING No. SK-A4.0
DRAWN BY: CHI / REVIEWED BY: MZ	

FILE NAME: H:\2005 Projects\2500 BLOCK10 COMMUNITY CENTRE\Working Drawings\Architectural\2500-A4.0 & A5.0 FLOOR-PLANS_XRef.dwg H:\2005 Projects\2500 BLOCK10 COMMUNITY CENTRE\Working Drawings\Architectural\XRefs\OVERALL PLANS LEGEND XREF.dwg
PLOT SCALE: 1=1